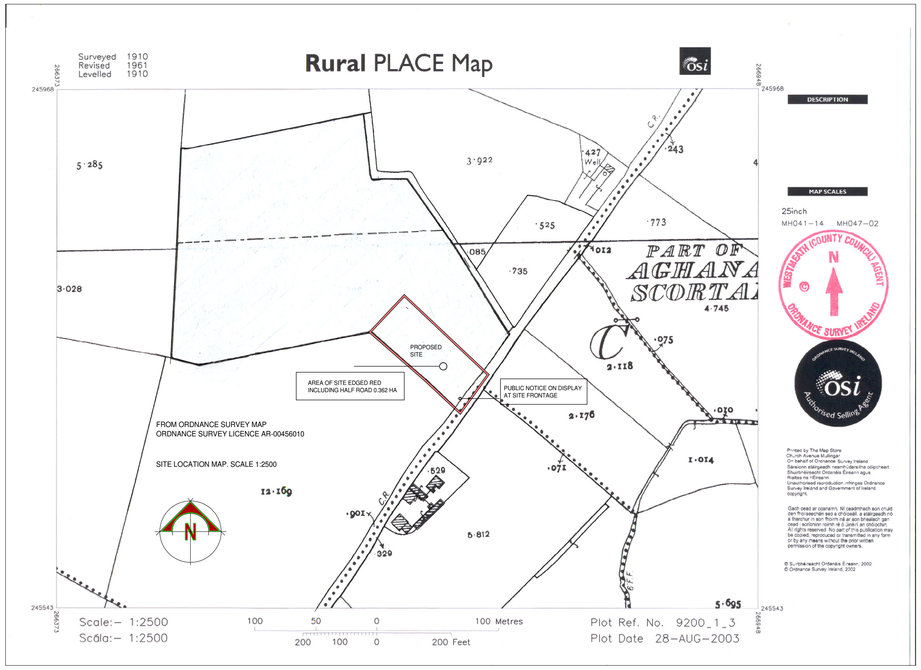
Rural PLACE Map
Surveyed 1910
Revised 1961
Levelled 1910
PROPOSED SITE
AREA OF SITE EDGED RED INCLUDING HALF ROAD 0.362 HA
PUBLIC NOTICE ON DISPLAY AT SITE FRONTAGE
FROM ORDNANCE SURVEY MAP
ORDNANCE SURVEY LICENCE AR-00456010
SITE LOCATION MAP. SCALE 1:2500
PART OF AGHANA SCORTA
Scale:– 1:2500
Scála:– 1:2500
Plot Ref. No. 9200_1_3
Plot Date 28–AUG–2003
DESCRIPTION
MAP SCALES
25inch
MH041–14 MH047–02
WESTMEATH COUNTY COUNCIL AGENT
ORDNANCE SURVEY IRELAND
Authorised Selling Agent

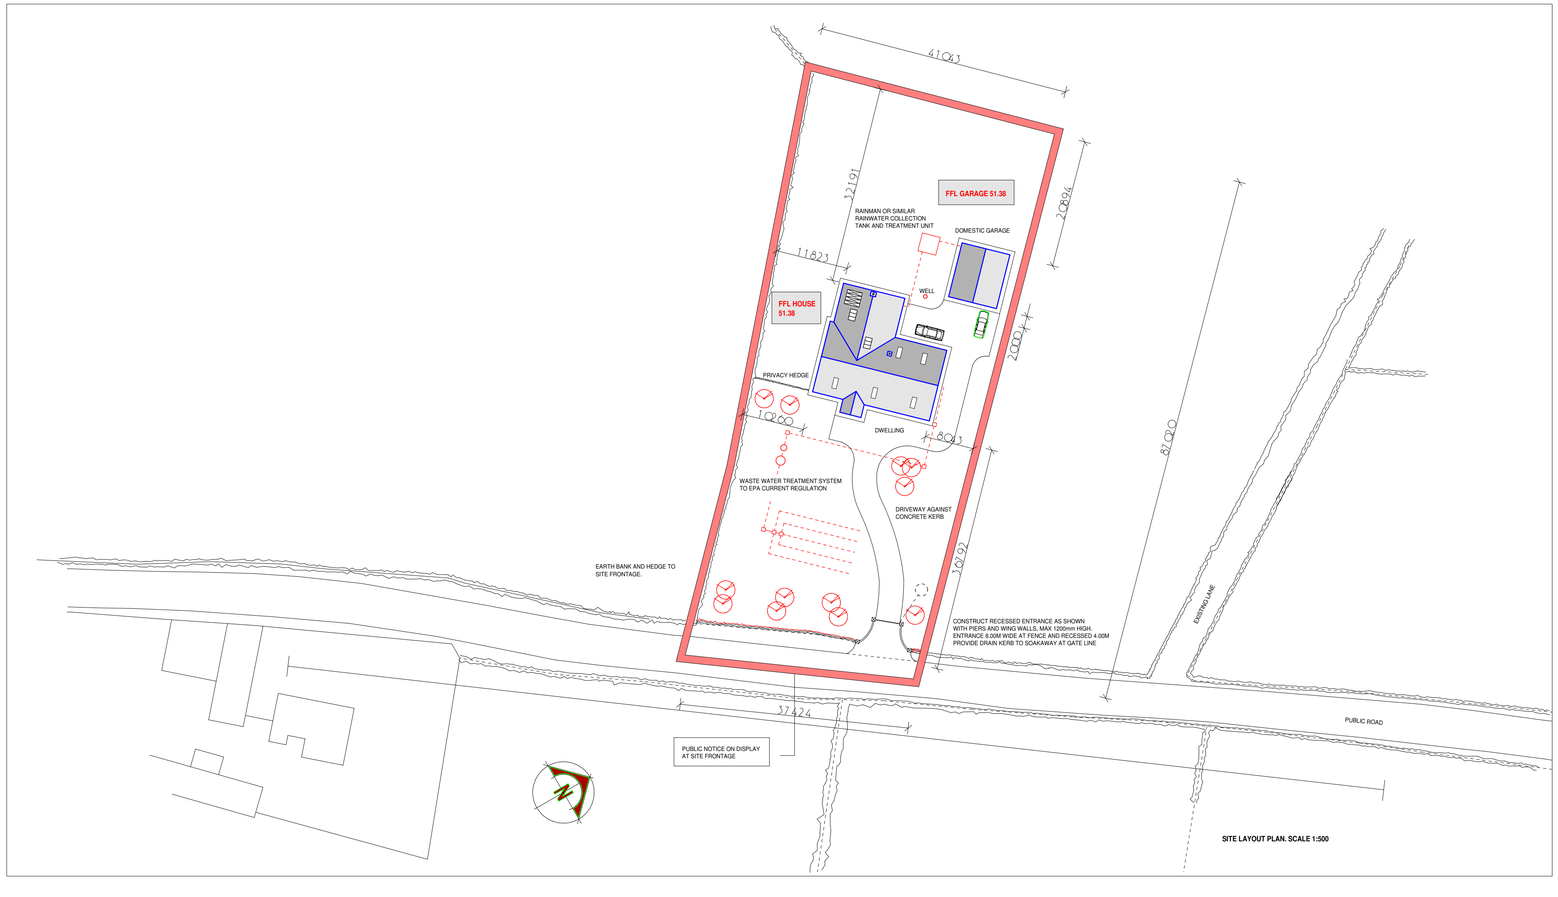
FFL GARAGE 51.38
FFL HOUSE 51.38
RAINMAN OR SIMILAR RAINWATER COLLECTION TANK AND TREATMENT UNIT
DOMESTIC GARAGE
WELL
PRIVACY HEDGE
DWELLING
WASTE WATER TREATMENT SYSTEM TO EPA CURRENT REGULATION
DRIVEWAY AGAINST CONCRETE KERB
EARTH BANK AND HEDGE TO SITE FRONTAGE.
CONSTRUCT RECESSED ENTRANCE AS SHOWN WITH PIERS AND WING WALLS. MAX 1200mm HIGH. ENTRANCE 8.00M WIDE AT FENCE AND RECESSED 4.00M PROVIDE DRAIN KERB TO SOAKAWAY AT GATE LINE
EXISTING LANE
PUBLIC ROAD
PUBLIC NOTICE ON DISPLAY AT SITE FRONTAGE
SITE LAYOUT PLAN. SCALE 1:500